
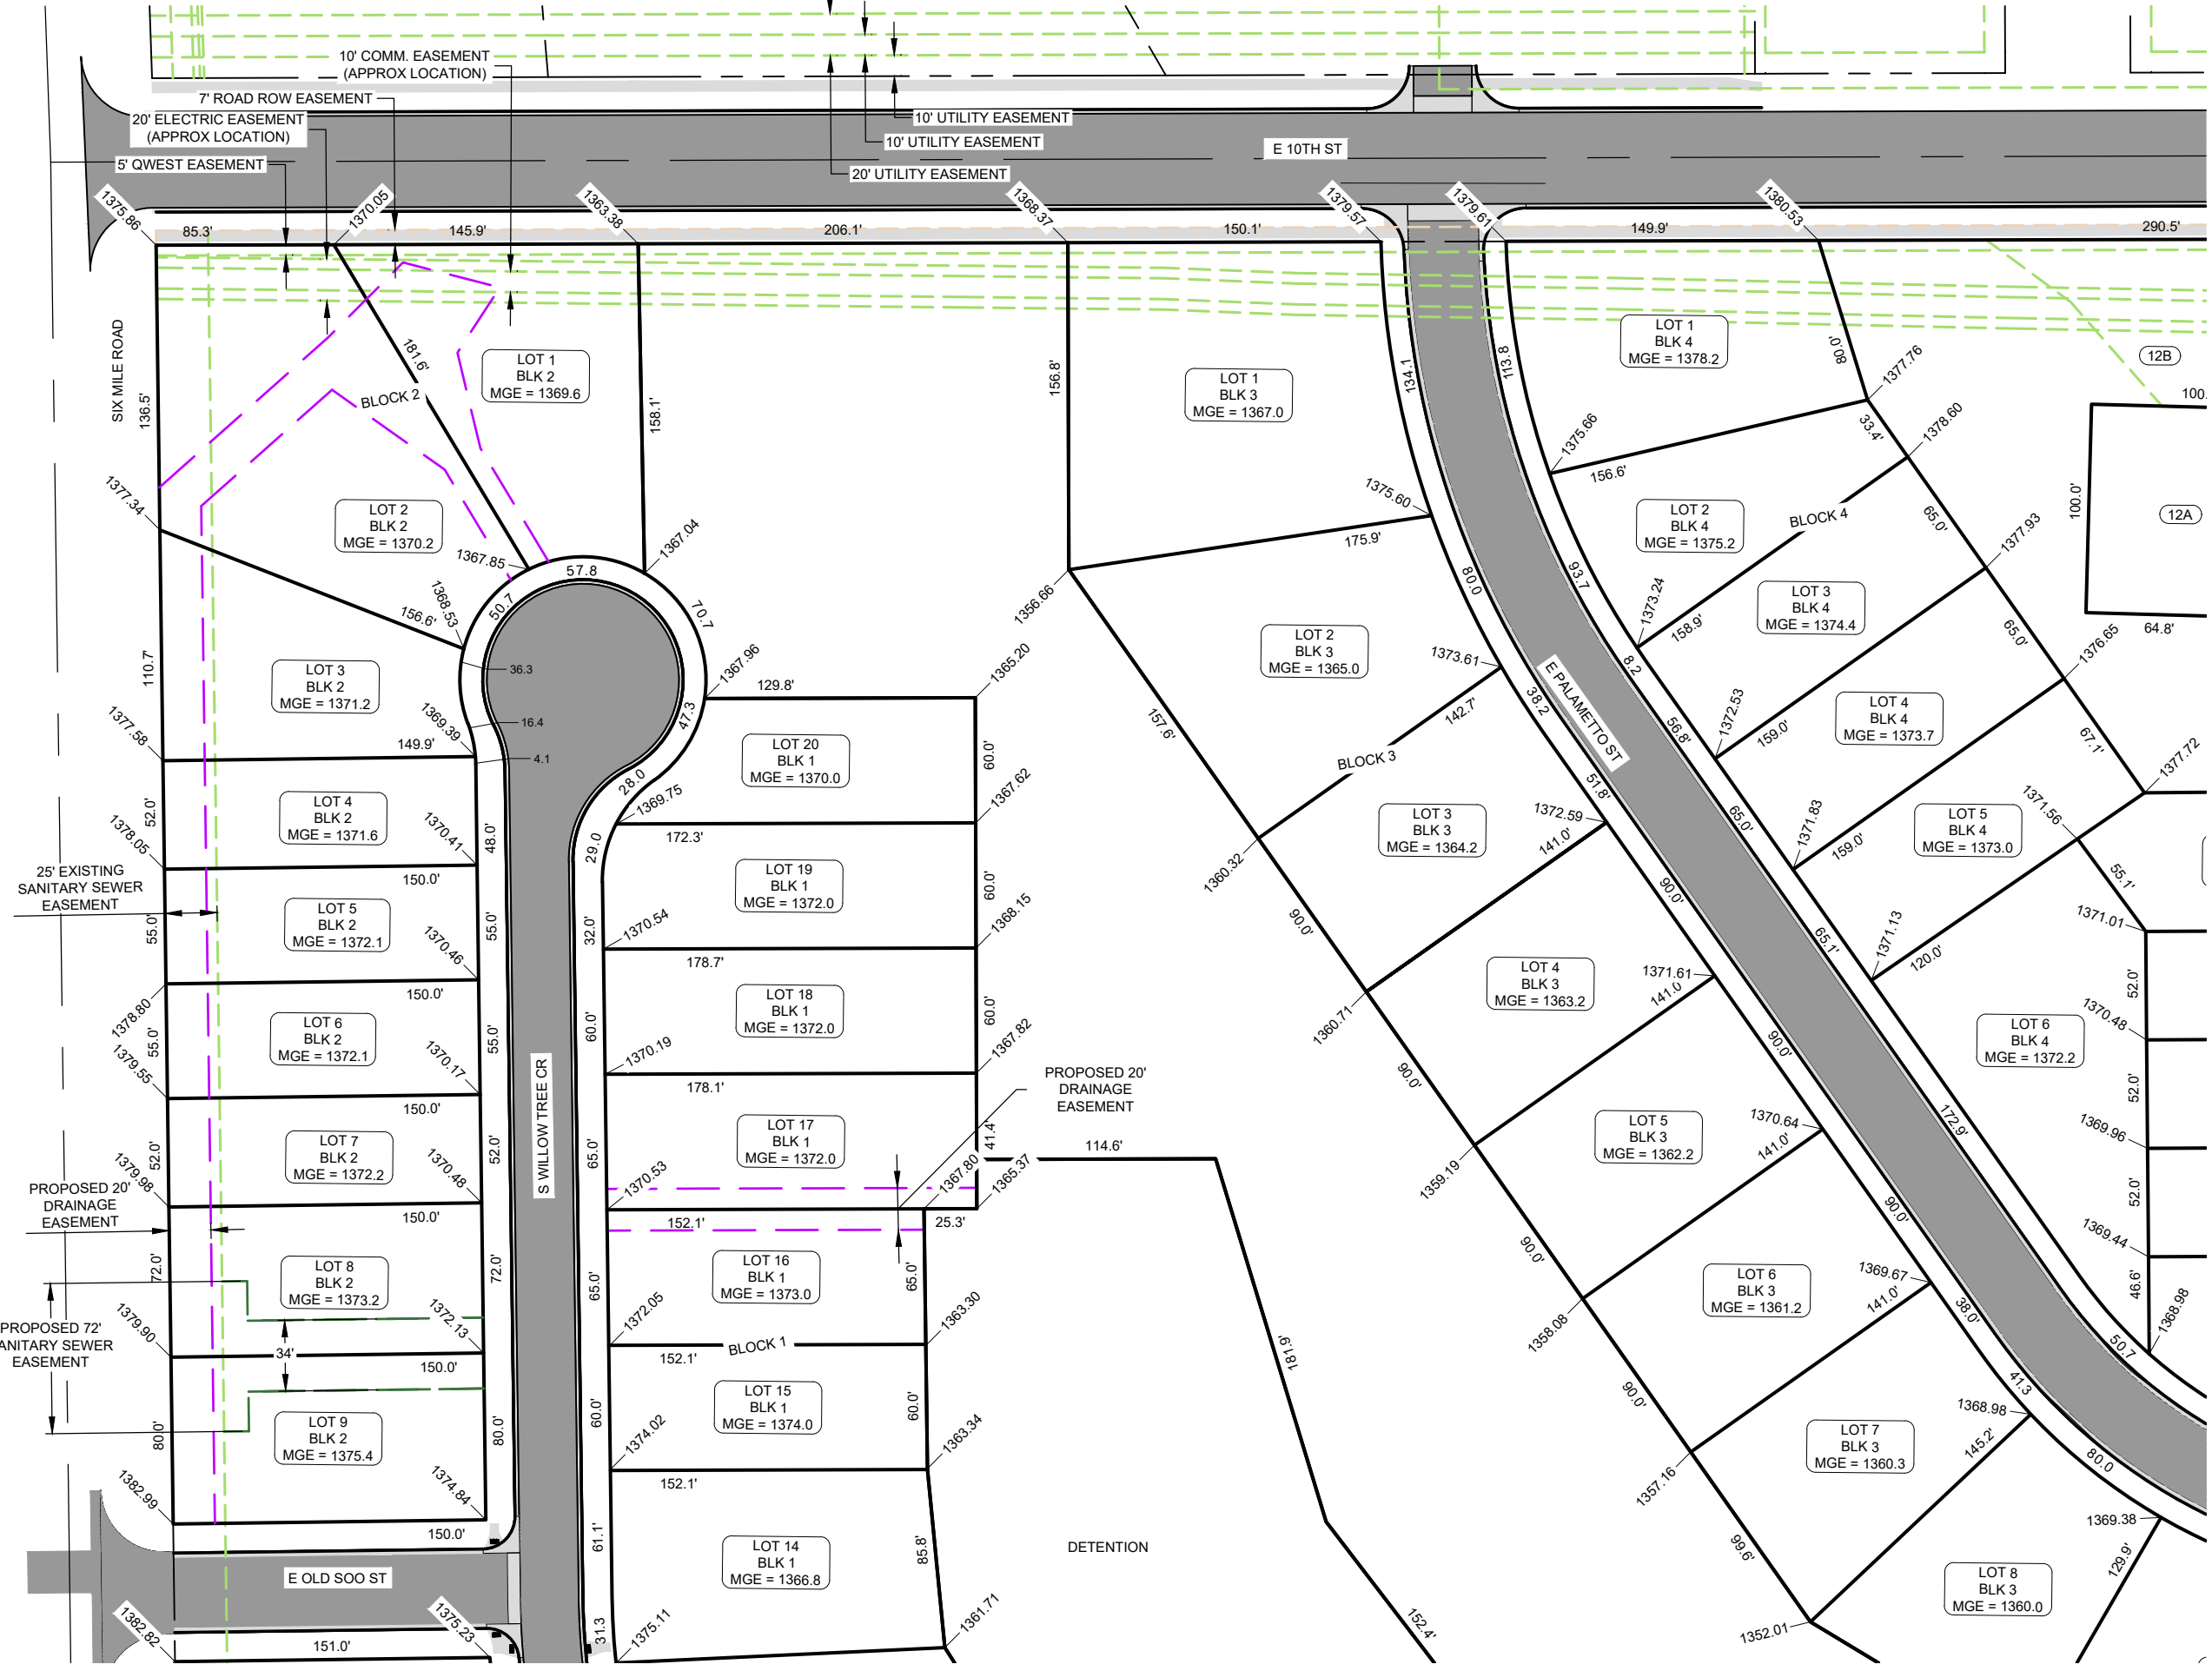


S:\0323 Project\2012-01 - Willow Springs - Deep Area\Design\CADD\Sheets\DEPS\X-2012-GRADING-DEPS- ToDallanforDistribution.dwg
PLOT DATE: 10/26/2026 12:40 PM Sally Payton SF-XC3D.dtb

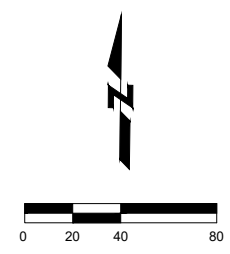

WILLOW SPRINGS ADDITION
& E 10TH ST IMPROVEMENTS DEPS
SIOUX FALLS, SD

DESIGNED BY: JLG
DRAWN BY: JLG
CHECKED BY: JLG
REVISIONS:


NO.	DATE	BY	DATE
1			
2			
grading plan

infrastucture
design group, inc.

SHEET NO.
C4

S:\02023 Projects\2012.01 - Willow Springs - Deep Area\Design\CADD\Sheets\DEPS\X-2012-GRADING-DEPS- ToDallanforDistribution.dwg
PLOT DATE: 10/26/2026 12:40 PM Sally Payton SFX-C3D.dtb

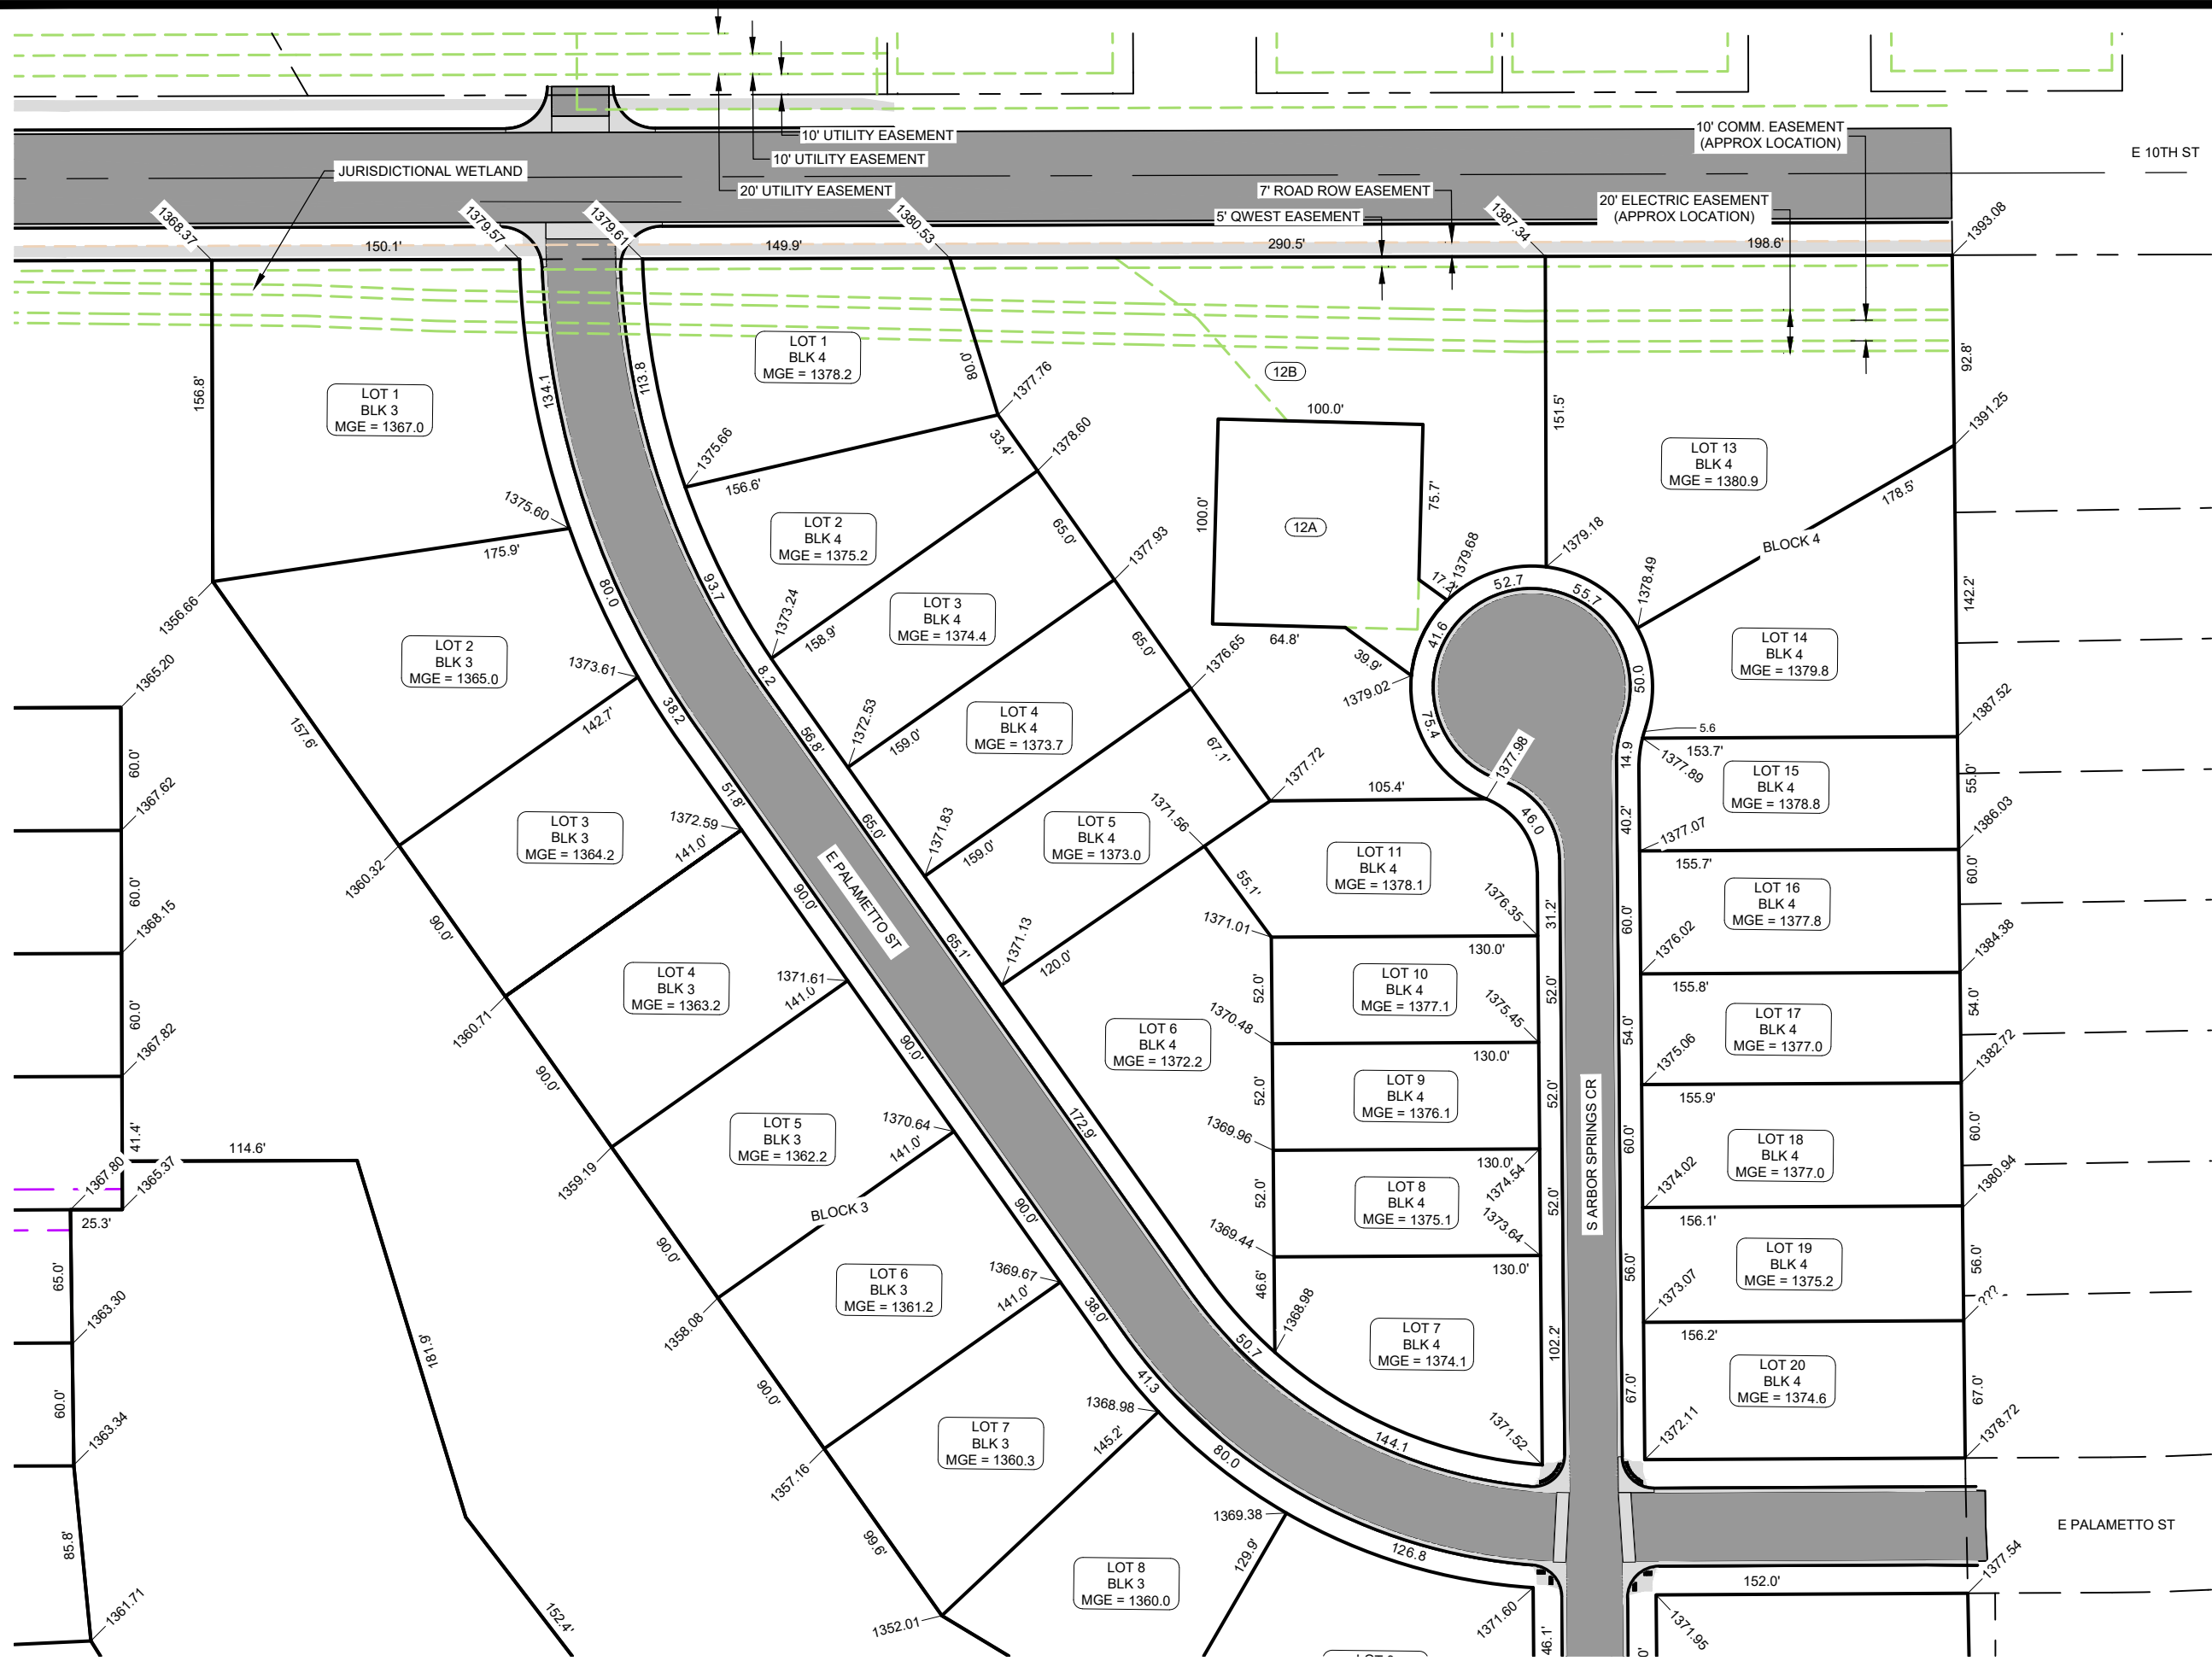

GRADING PLAN

DESIGNED BY: IDG
DRAWN BY: IDG
CHECKED BY: IDG
ACAD FILE: X-2012-GRADING-DEPS- ToDallanforDistribution.dwg
REVISIONS:
BY: DATE:
BY: DATE:




infrastucture
design group, inc.

SHEET NO.

C5

WILLOW SPRINGS ADDITION
& E 10TH ST IMPROVEMENTS DEPS
SIOUX FALLS, SD

S:\0-2023 Projects\2012-01 - Willow Springs - Deep Area\Drawings\CAD\Sheets\DEPS\X-2012-GRADING-DEPS- ToDallanforDistribution.dwg
PLOT DATE: 10/26/2026 12:40 PM Sally Payton SF\X-C3D.dtb

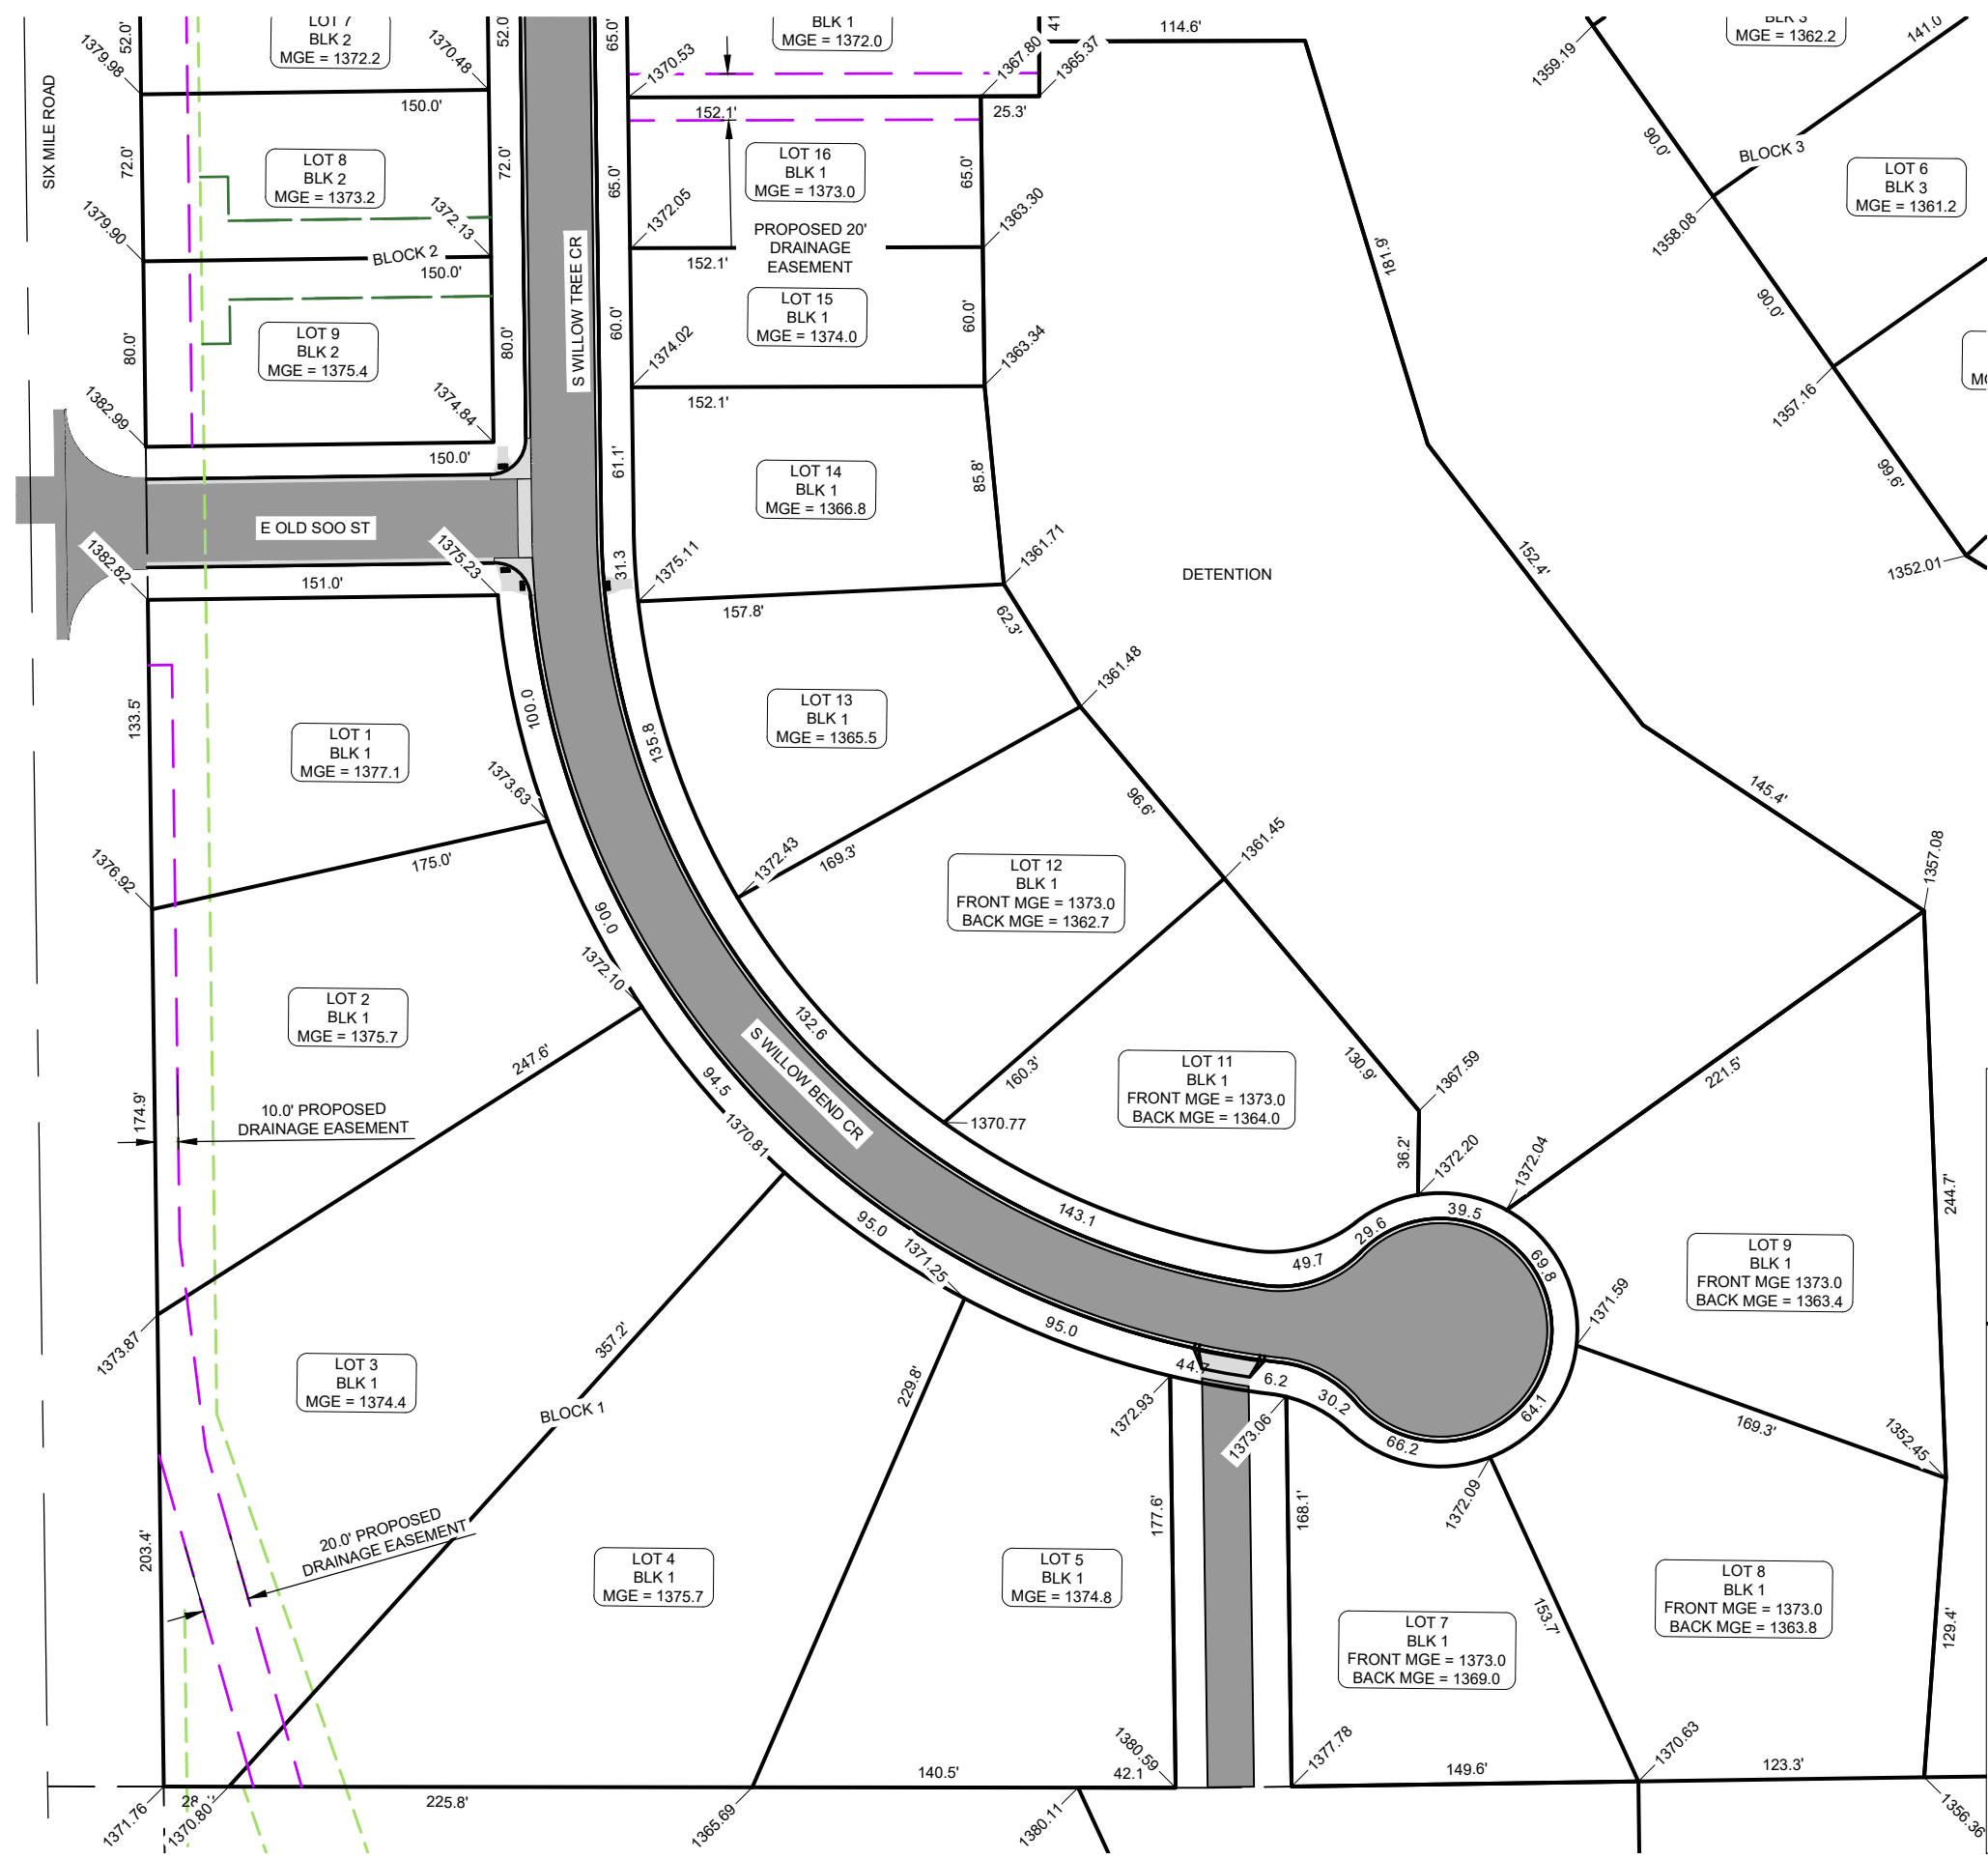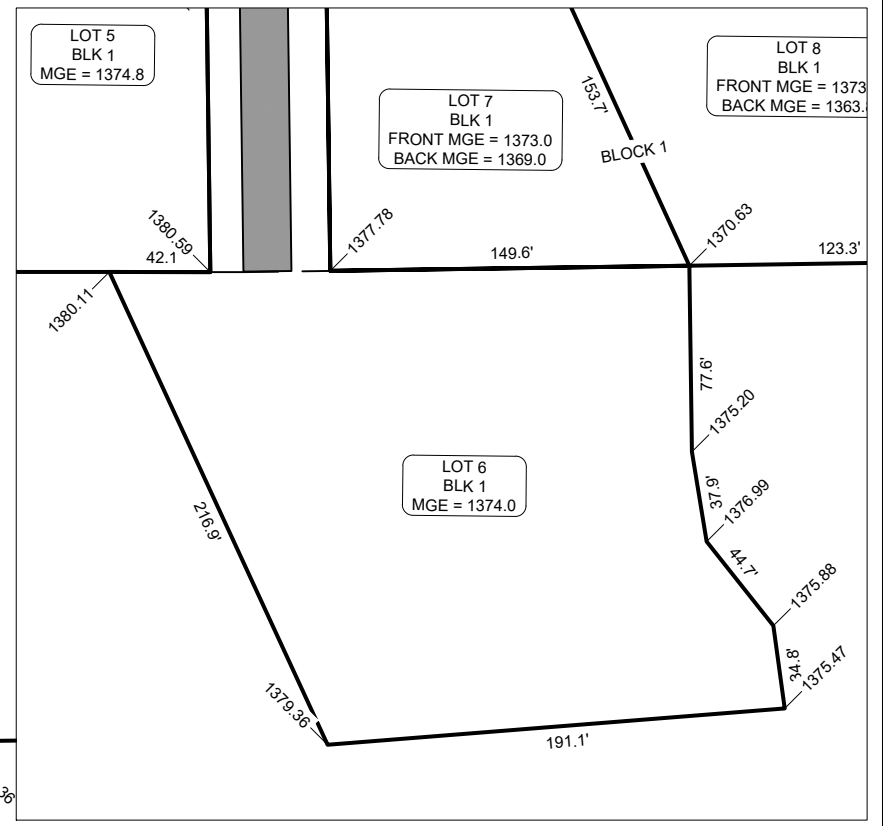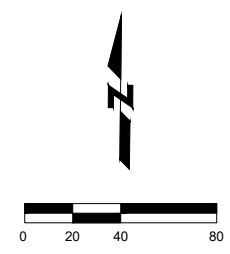

S:\02023 Projects\201201 - Willow Springs - Deep Area\Design\CADD\SHEETS\DEPS\X-2012-GRADING-DEPS- ToDaltonforDistribution.dwg
PLOT DATE: 10/26/2026 12:40 PM Sally Payton SFX-C3D.dtb

