

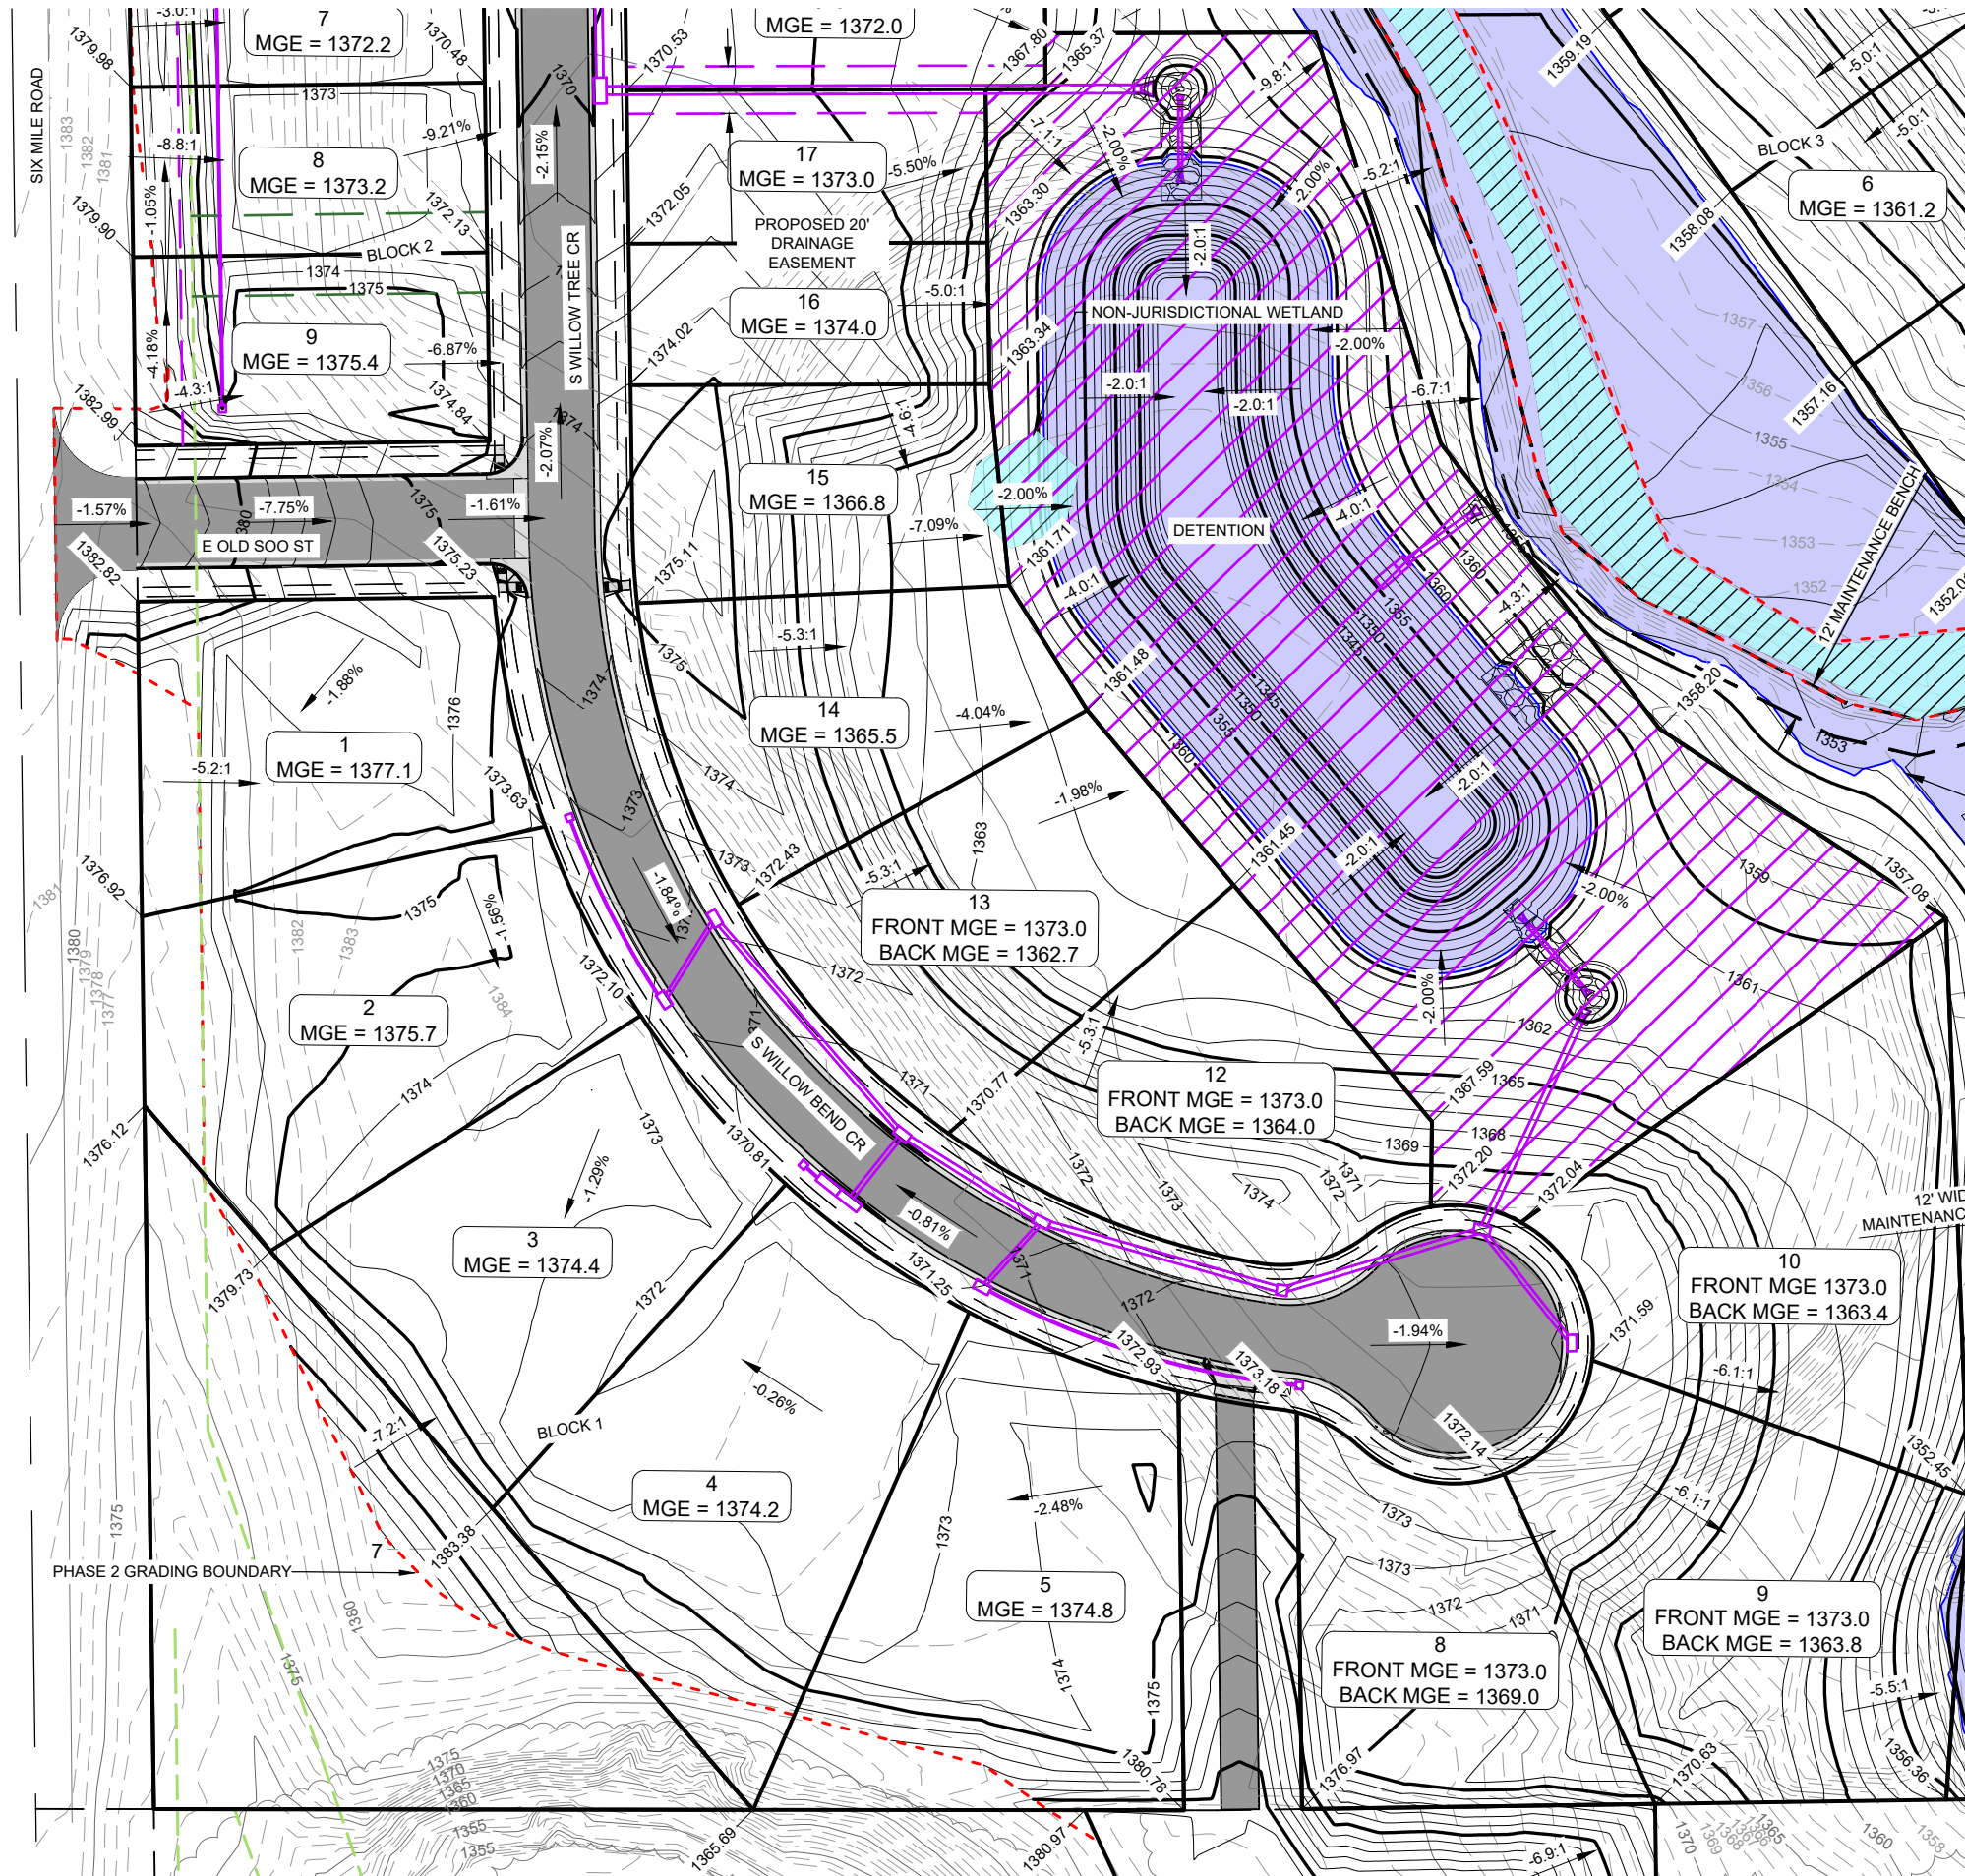
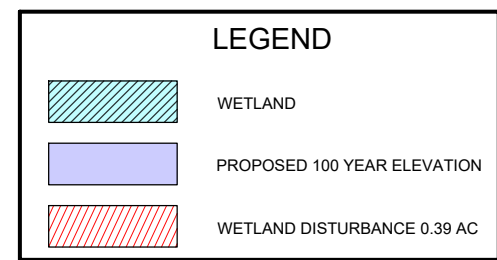


S:\02023 Projects\2012\01 - Willow Springs - Deep Area\Design\CAD\Sheets\DEPA\X-2012-GRADING-DEP-1.dwg
PLOT DATE: 4/12/2026 9:47 AM Andrew Plurifon DC-C3D.dtb

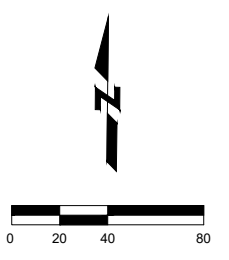


JURISDICTIONAL WETLAND

POST DEVELOPMENT FLOODPLAIN
COORDINATED WITH HOUSTON ENGINEERING
CURRENTLY MEETS NO-RISE REQUIREMENTS

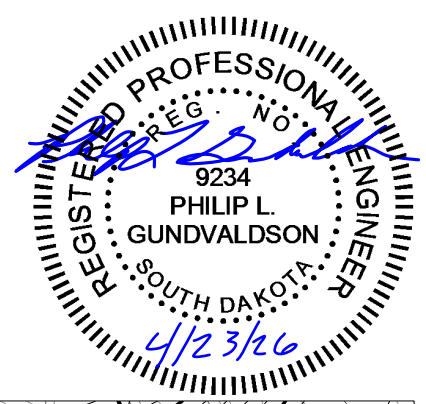

JURISDICTIONAL WETLAND

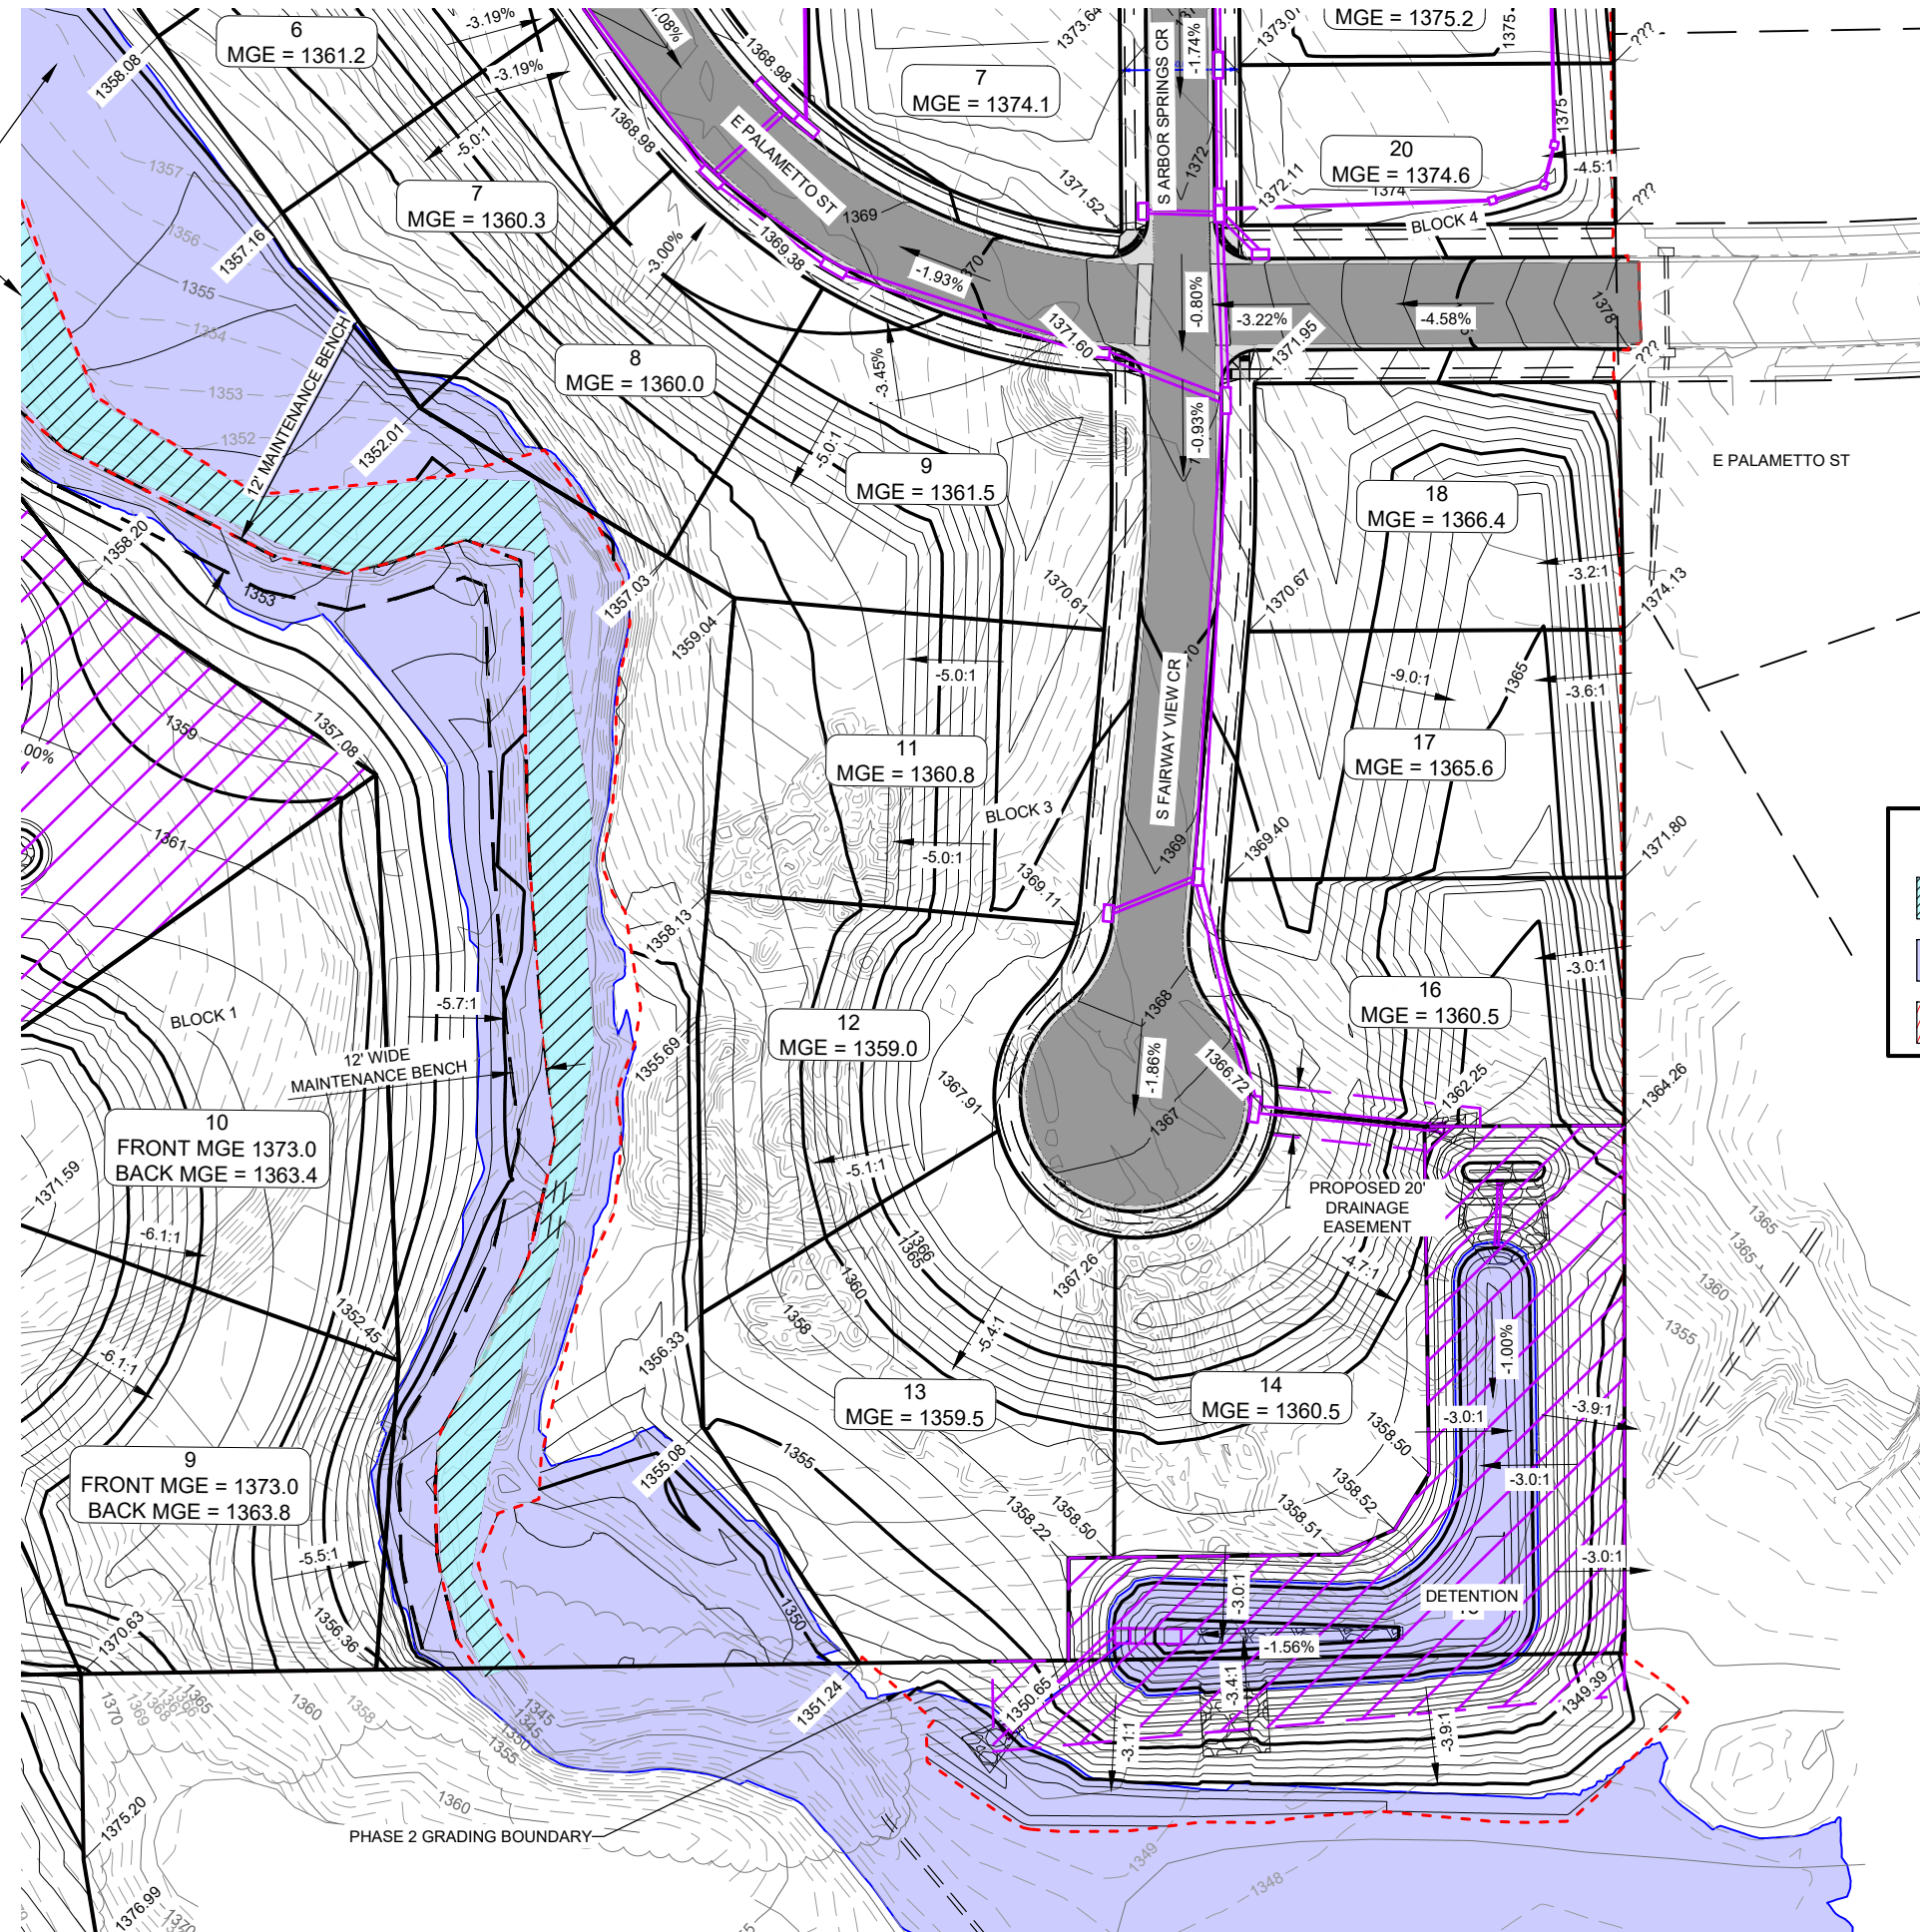

	WETLAND
	PROPOSED 100 YEAR ELEVATION
	WETLAND DISTURBANCE 0.39 AC



DESIGNED BY: IDG

DRAWN BY: IDG

CHECKED BY: IDG

ACAD FILE: X:\2012\GRADING\DEPS.dwg

DATE:

REVISIONS:

BY: DATE:

BY: DATE:

infr▲structure
design group, inc.

SHEET NO.

C7