


S:\0-2024 Projects\24020 - Lone Tree Development\Design\CAD\SHEETS\DEP\24020-B-Land Use & Lot Layout-DEP.dwg  
PLOT DATE: 1/28/2025 4:51 PM Matthew Martin

473RD (WESTERN) AVENUE


20.0' LCRWS  
EASEMENT

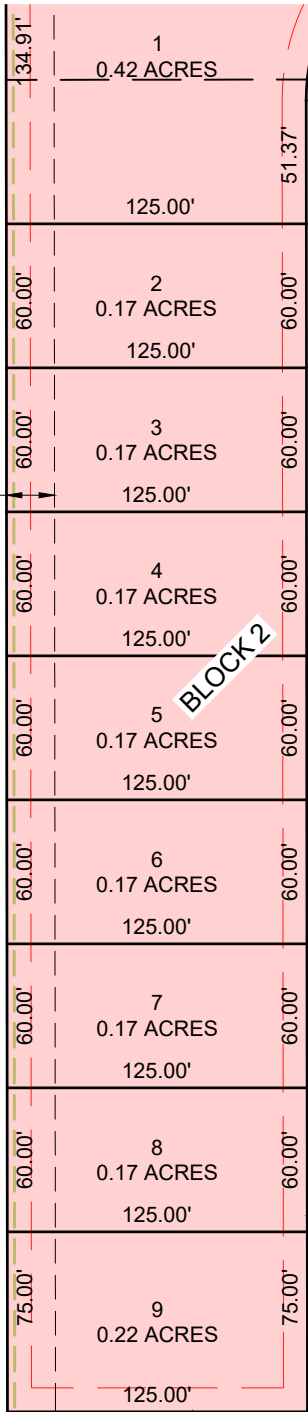


BLOCK 2

HOMESTEAD TRAIL

66.0' ROW

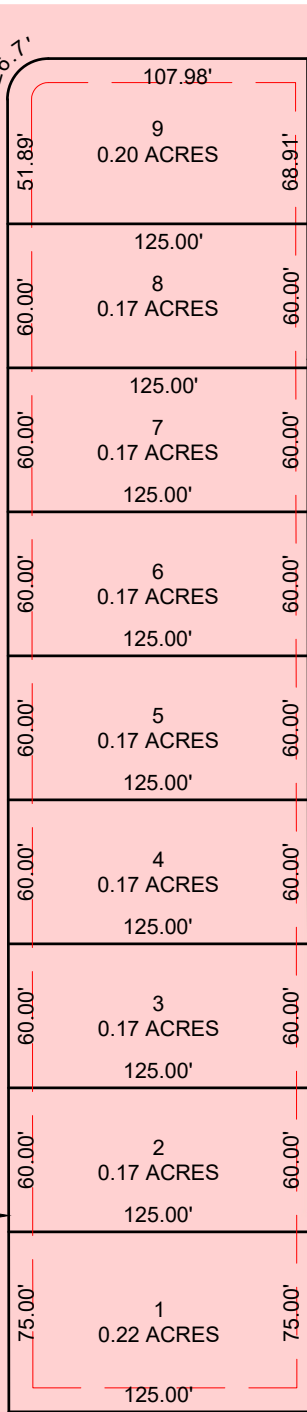

BLOCK 3

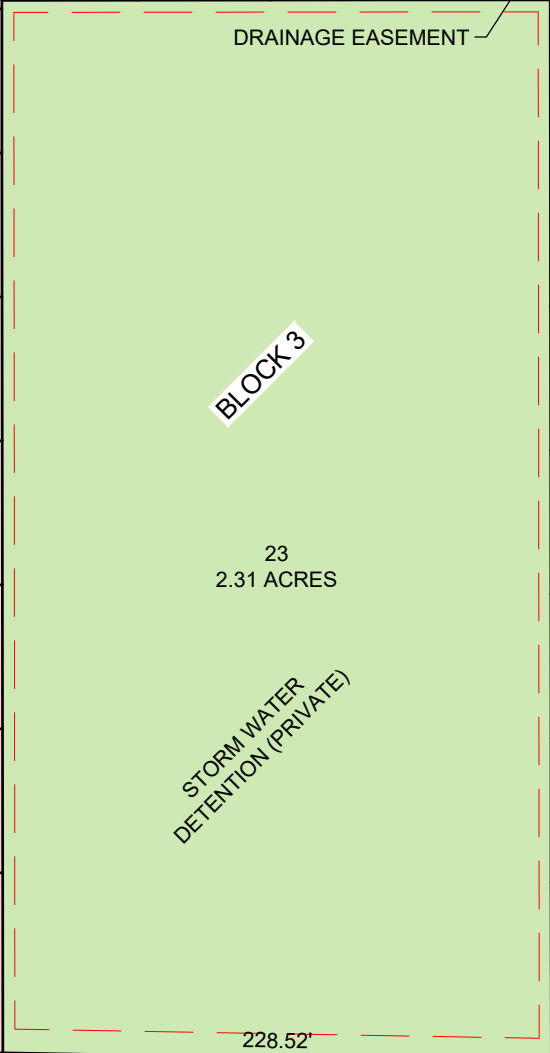


FRONTIER TRAIL

DETENTION

DURANGO AVENUE




66.0' ROW

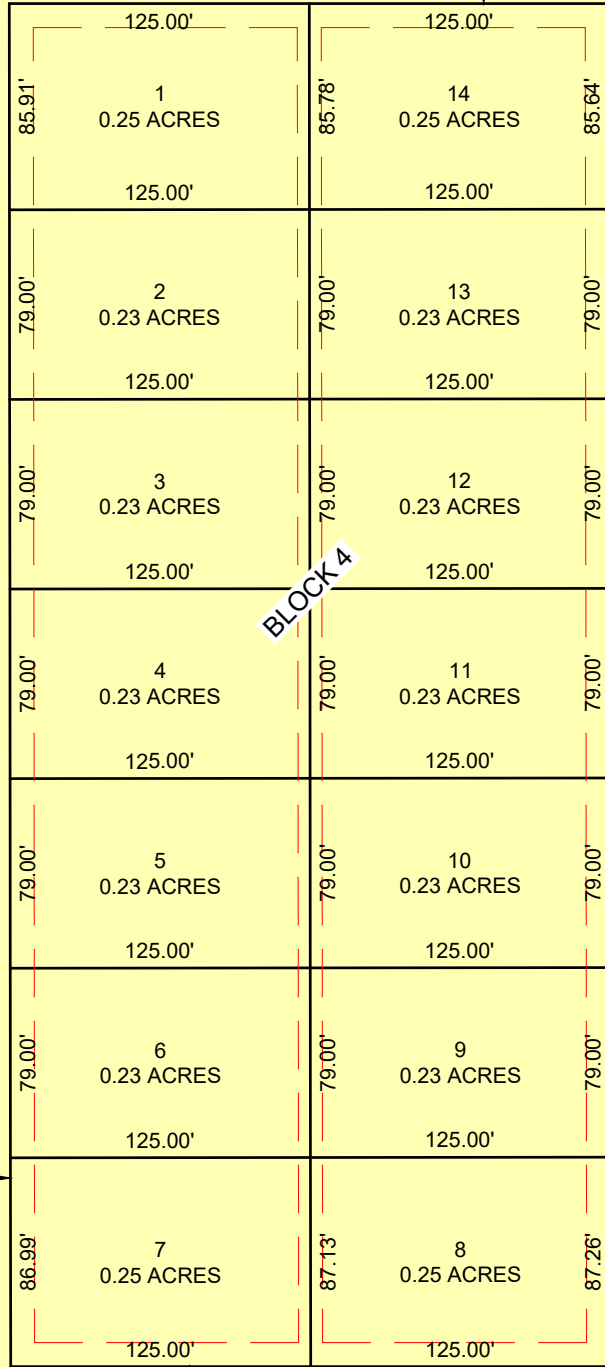

BLOCK 4

LONE TREE AVENUE  
(COLLECTOR)

70.0' ROW

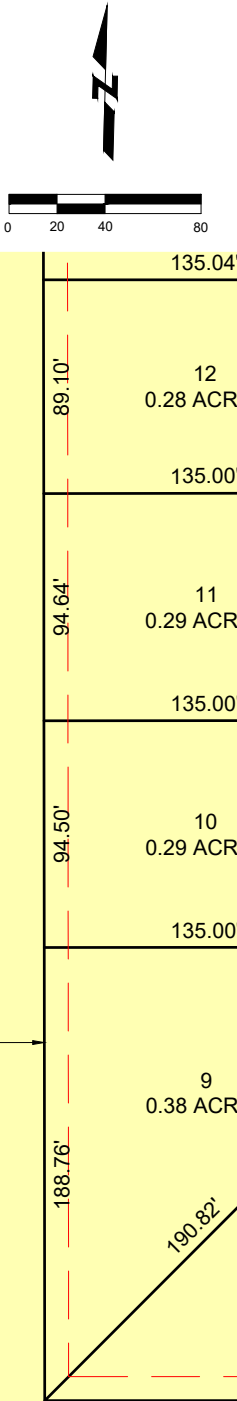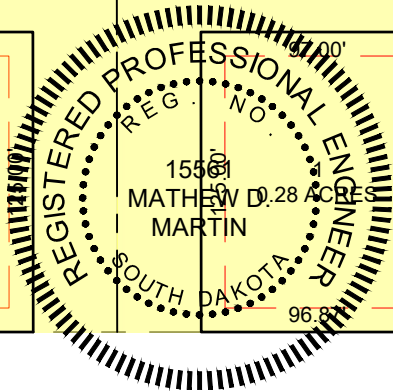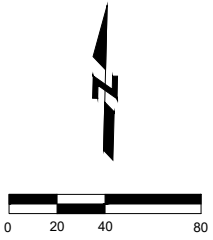

ZONING PLAN & LOT LAYOUT

DESIGNED BY: JMG  
DRAWN BY: JMG  
CHECKED BY: JMG  
ACAD FILE: 24020-B-Land Use & Lot Layout-DEP.dwg  
DATE: 1/28/2025  
BY: JMG  
DATE: 1/28/2025


LONE TREE ADDITION  
ENGINEERING SUBMITTALS  
HARRISBURG, SD

infrastucture  
design group, inc.

SHEET NO.

B.03

S:\0-2024 Projects\24020 - Lone Tree Development\Design\CAD\SHEETS\DEPs\24020-B-Land Use & Lot Layout-DEP.dwg  
PLOT DATE: 1/29/2024 4:51 PM Matthew Martin

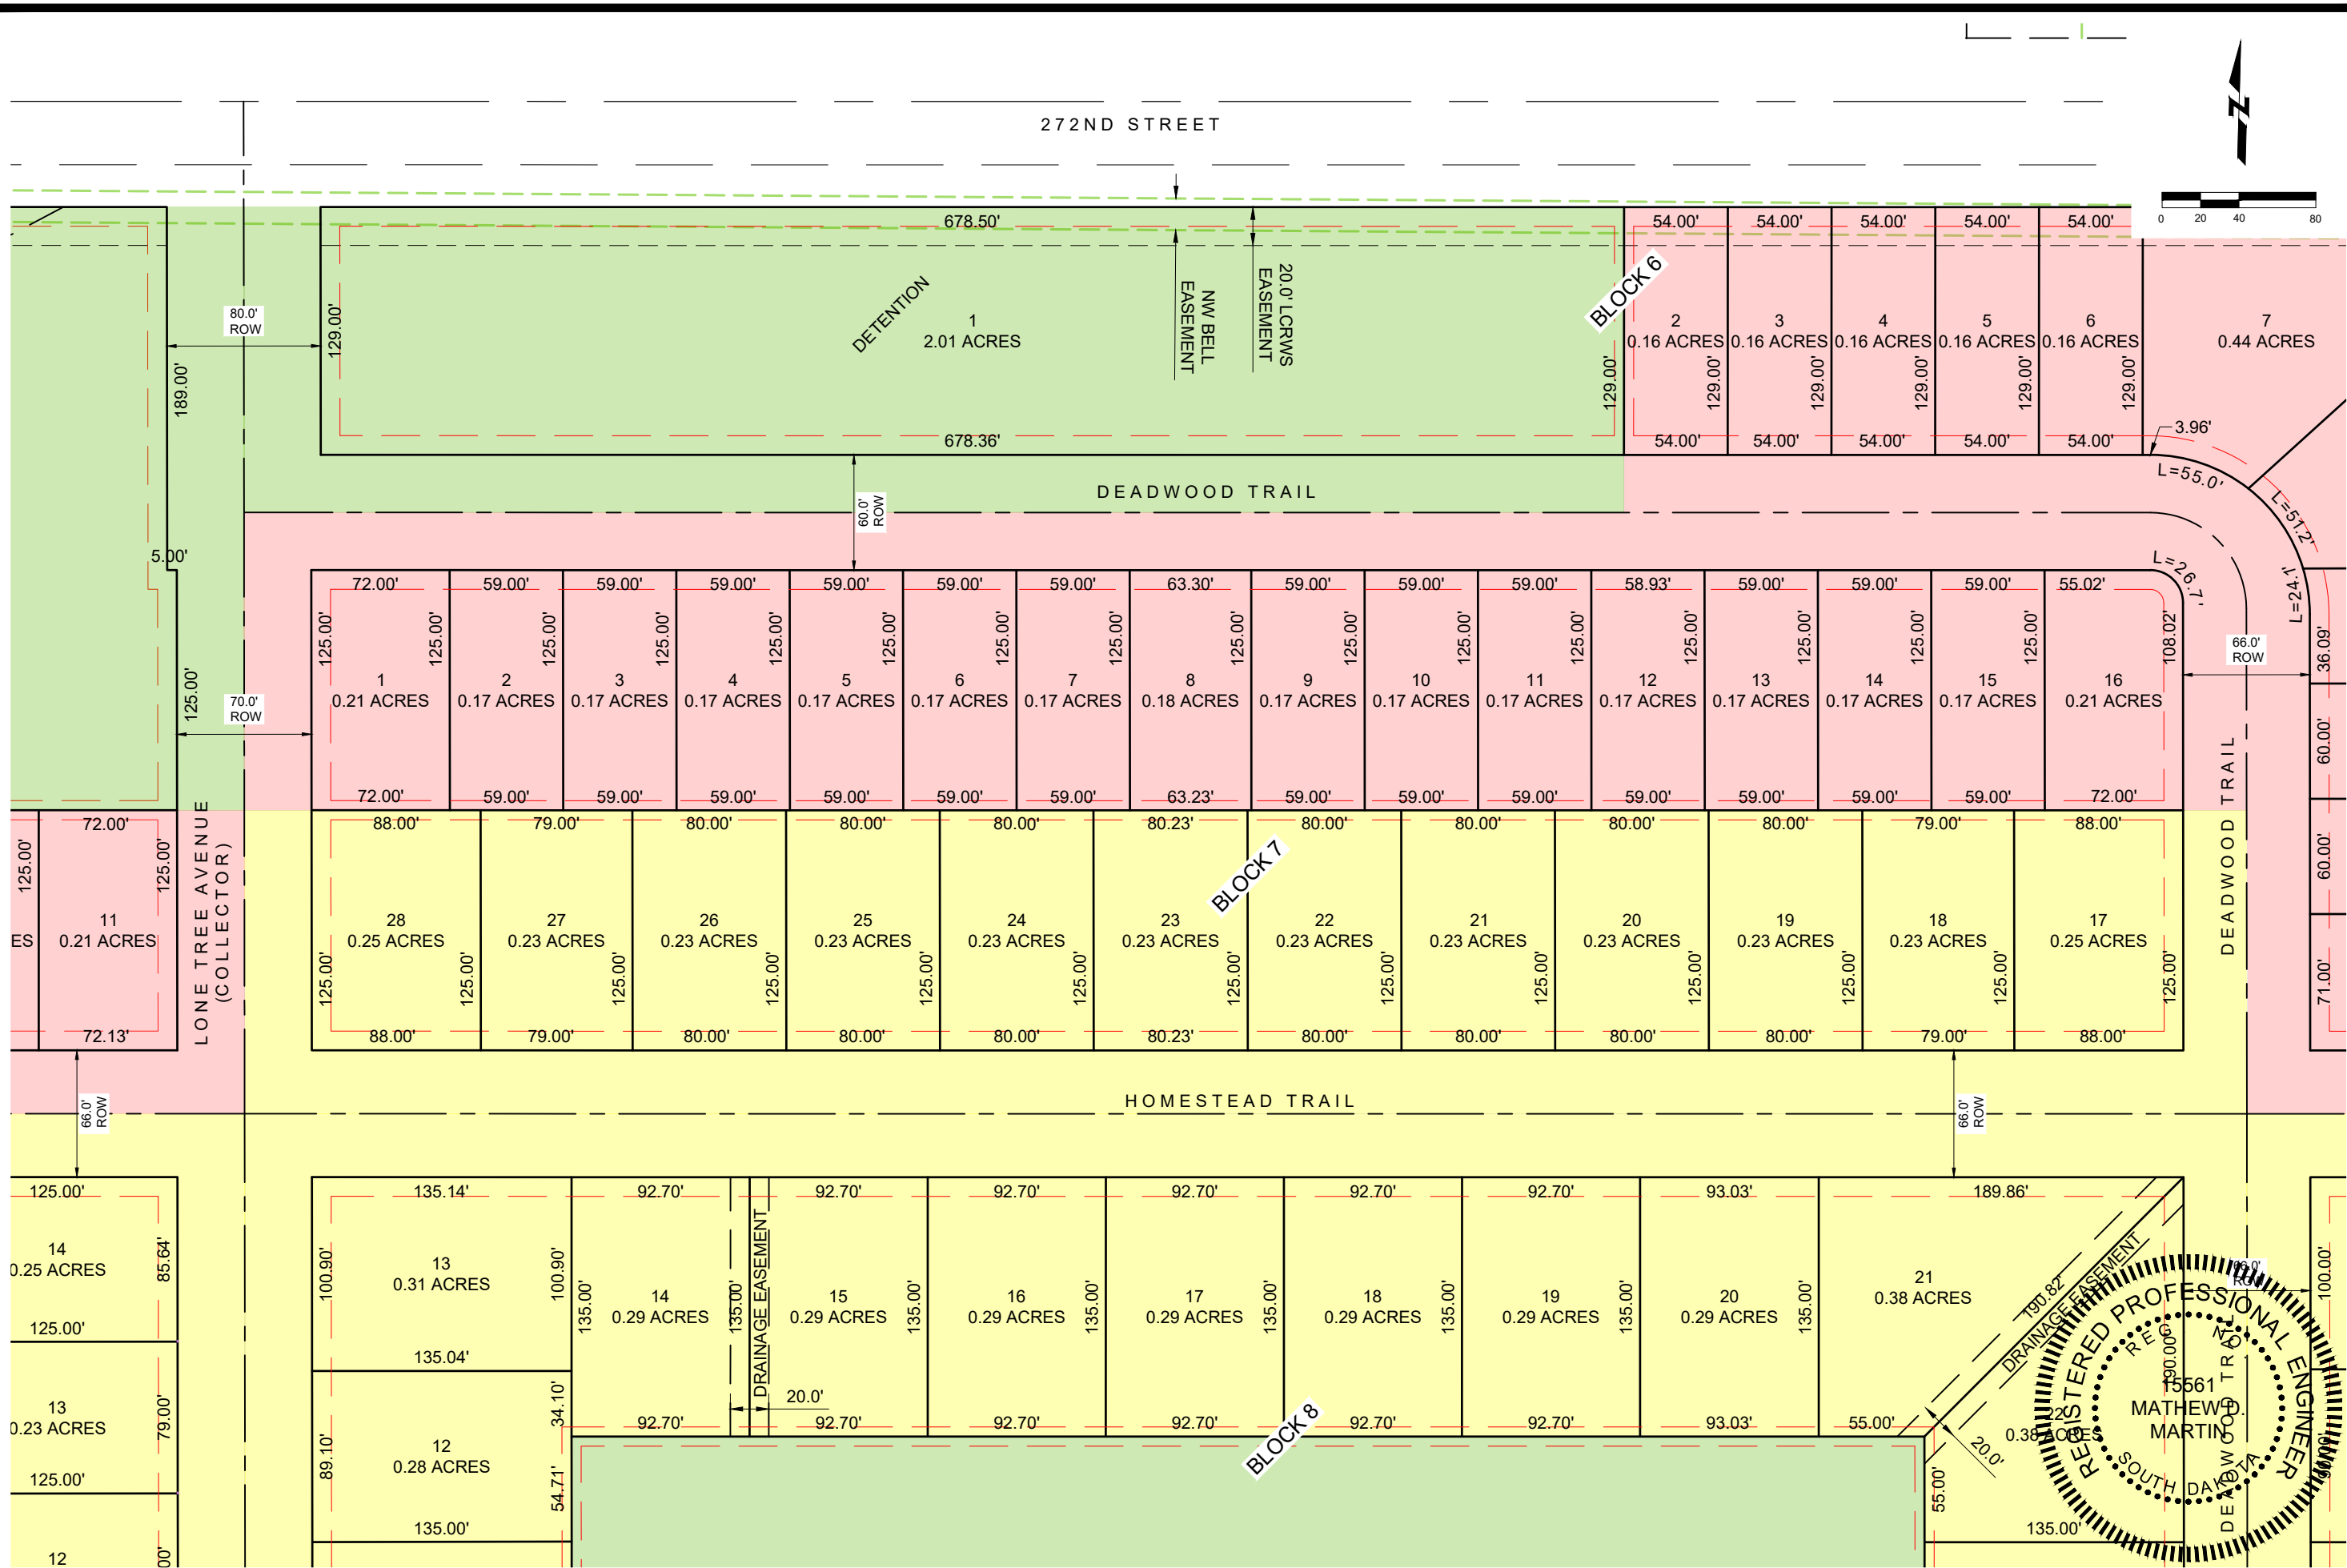

LONE TREE ADDITION  
ENGINEERING SUBMITTALS  
HARRISBURG, SD

ZONING PLAN & LOT LAYOUT



|                  |                                                  |
|------------------|--------------------------------------------------|
| DESIGNED BY: JMG | ACAD FILE: 24020-B-Land Use & Lot Layout-DEP.dwg |
| DRAWN BY: JMG    | DATE: 1/29/2024                                  |
| CHECKED BY: JMG  | DATE: 1/29/2024                                  |
| REVISIONS:       | BY: DATE:                                        |

infrastucture  
design group, inc.

SHEET NO.


B.04

S:\0-2024 Projects\24020 - Lone Tree Development\Design\CAD\SHEETS\DEPs\24020-B-Land Use & Lot Layout-DEP.dwg  
PLOT DATE: 1/29/2024 4:55 PM Matthew Martin

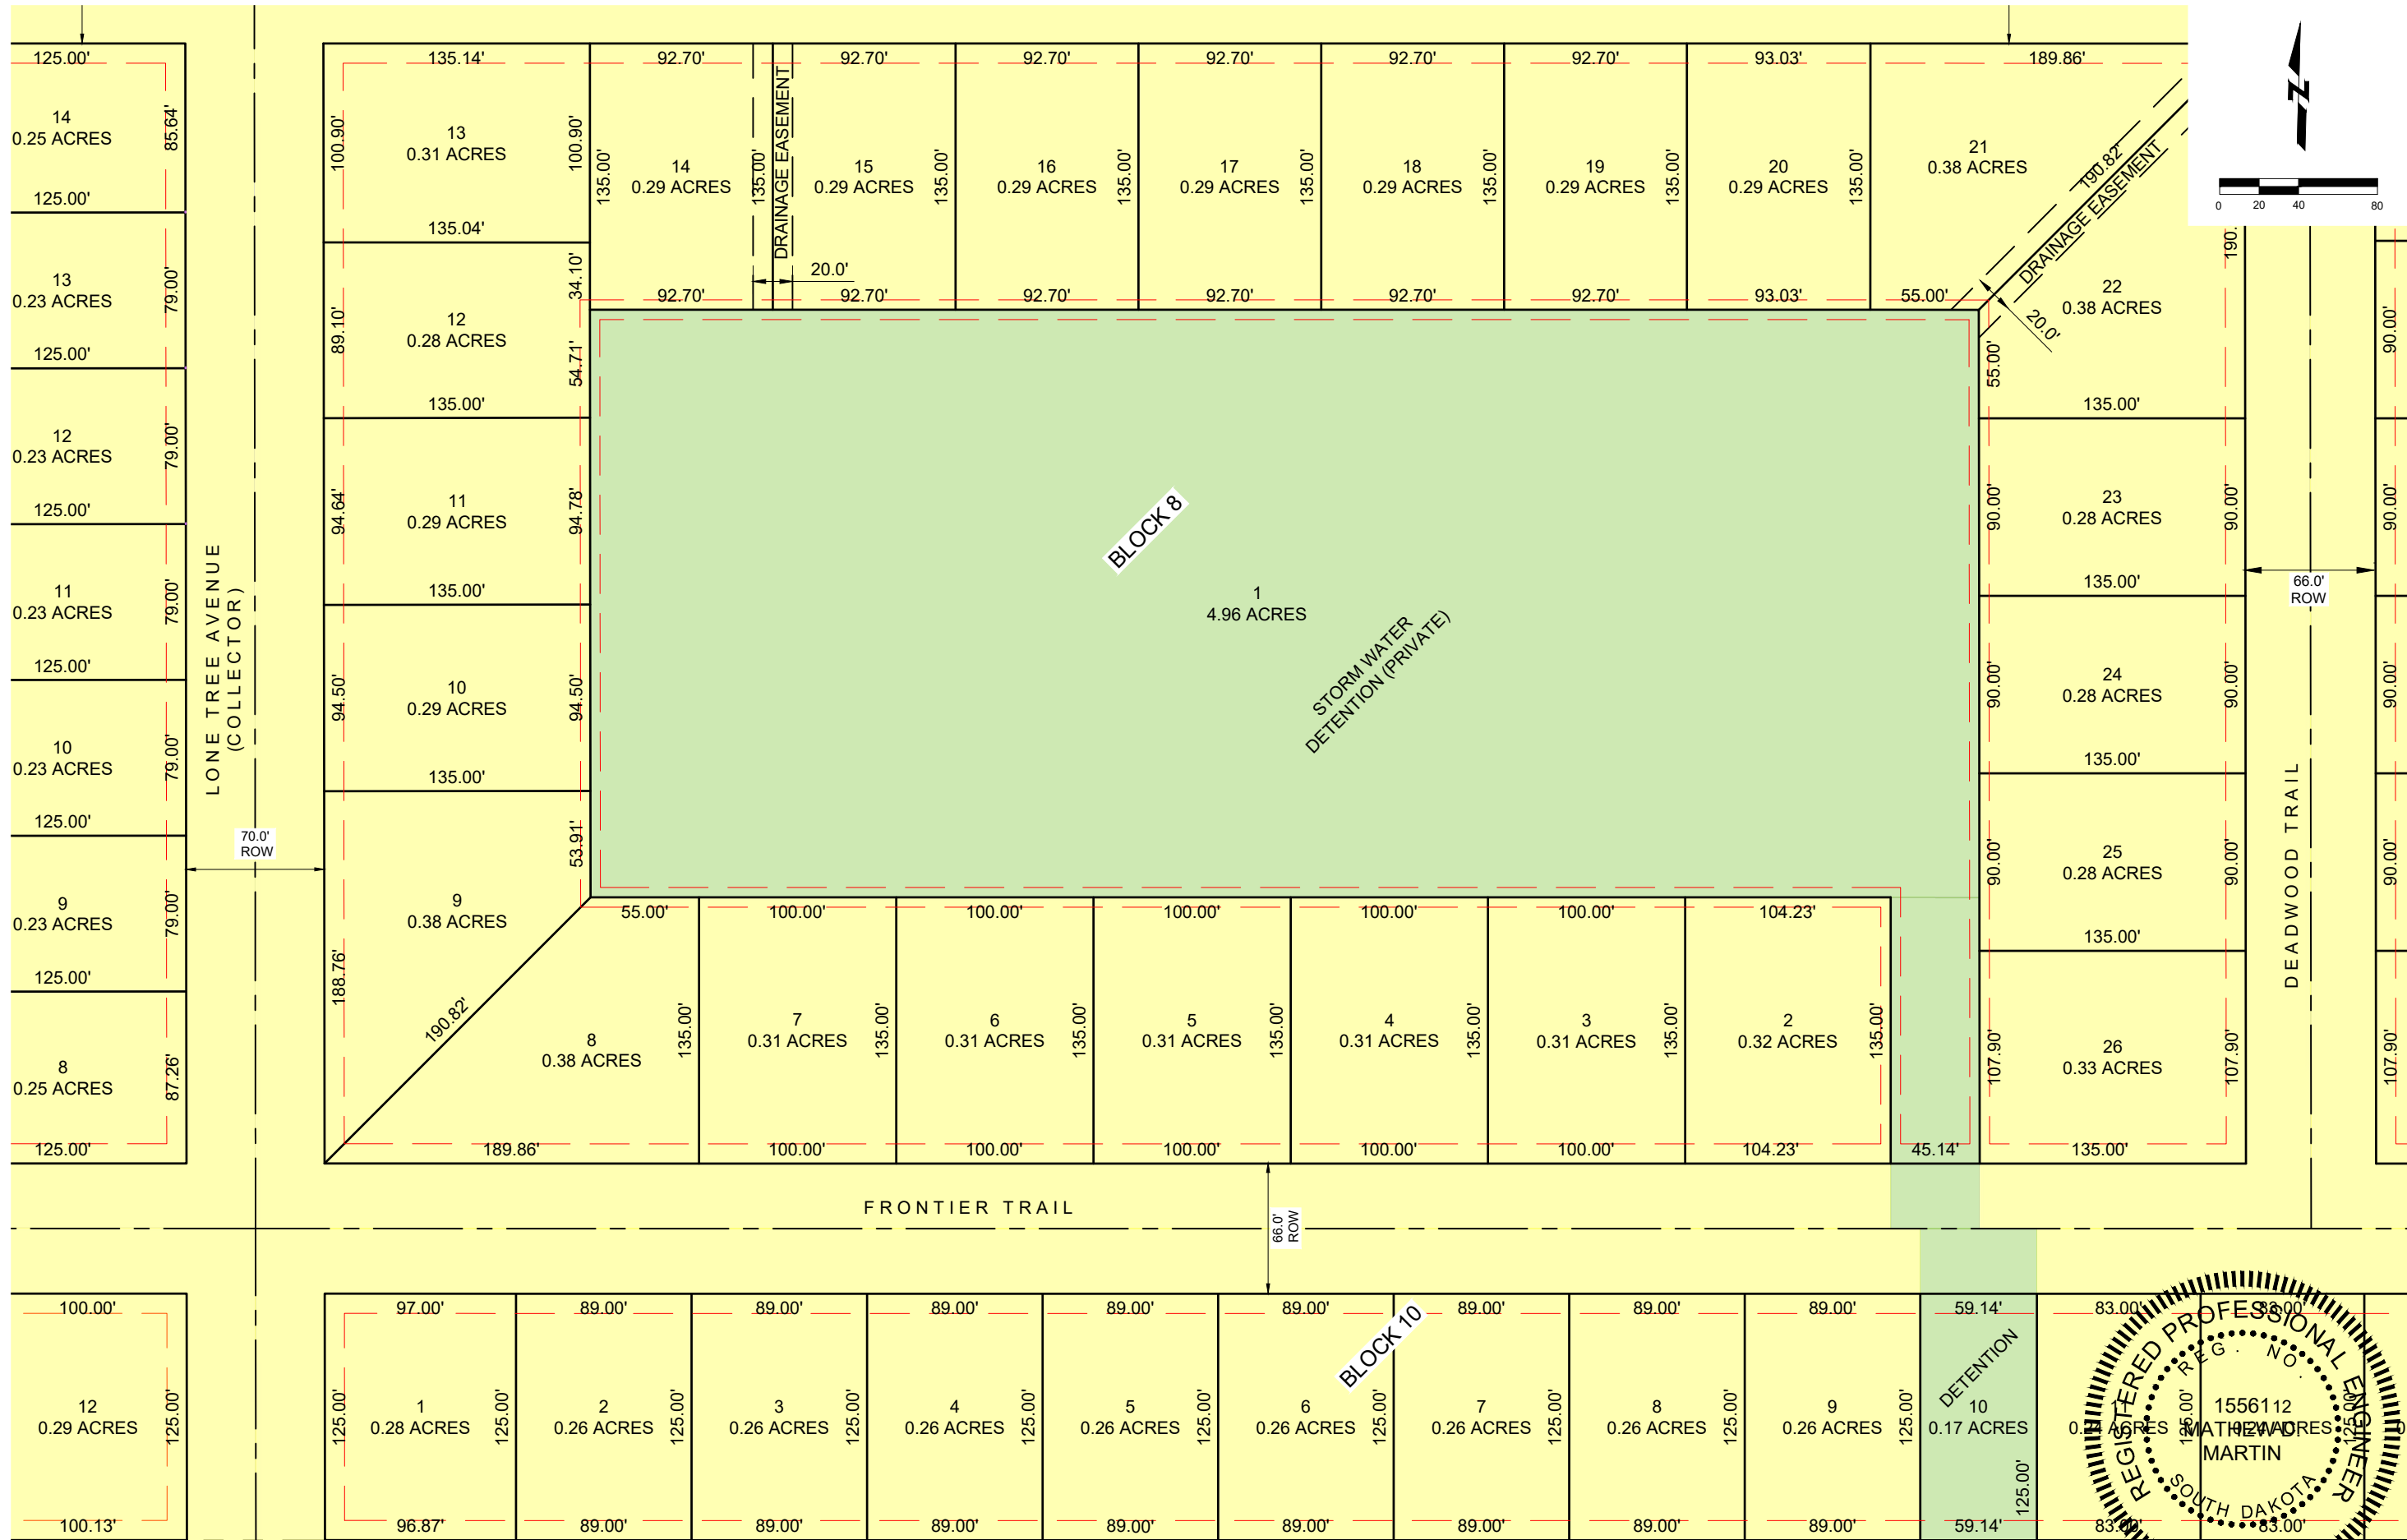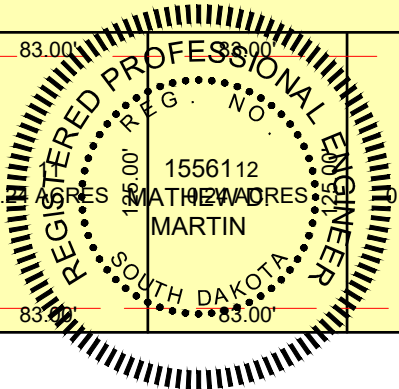



S:\0-2024 Projects\24020 - Lone Tree Development\Design\CAD\SHEETS\DEPs\24020-B-Land Use & Lot Layout-DEP.dwg  
BY: DATE: 1/29/2024 4:52 PM, Matthew Martin

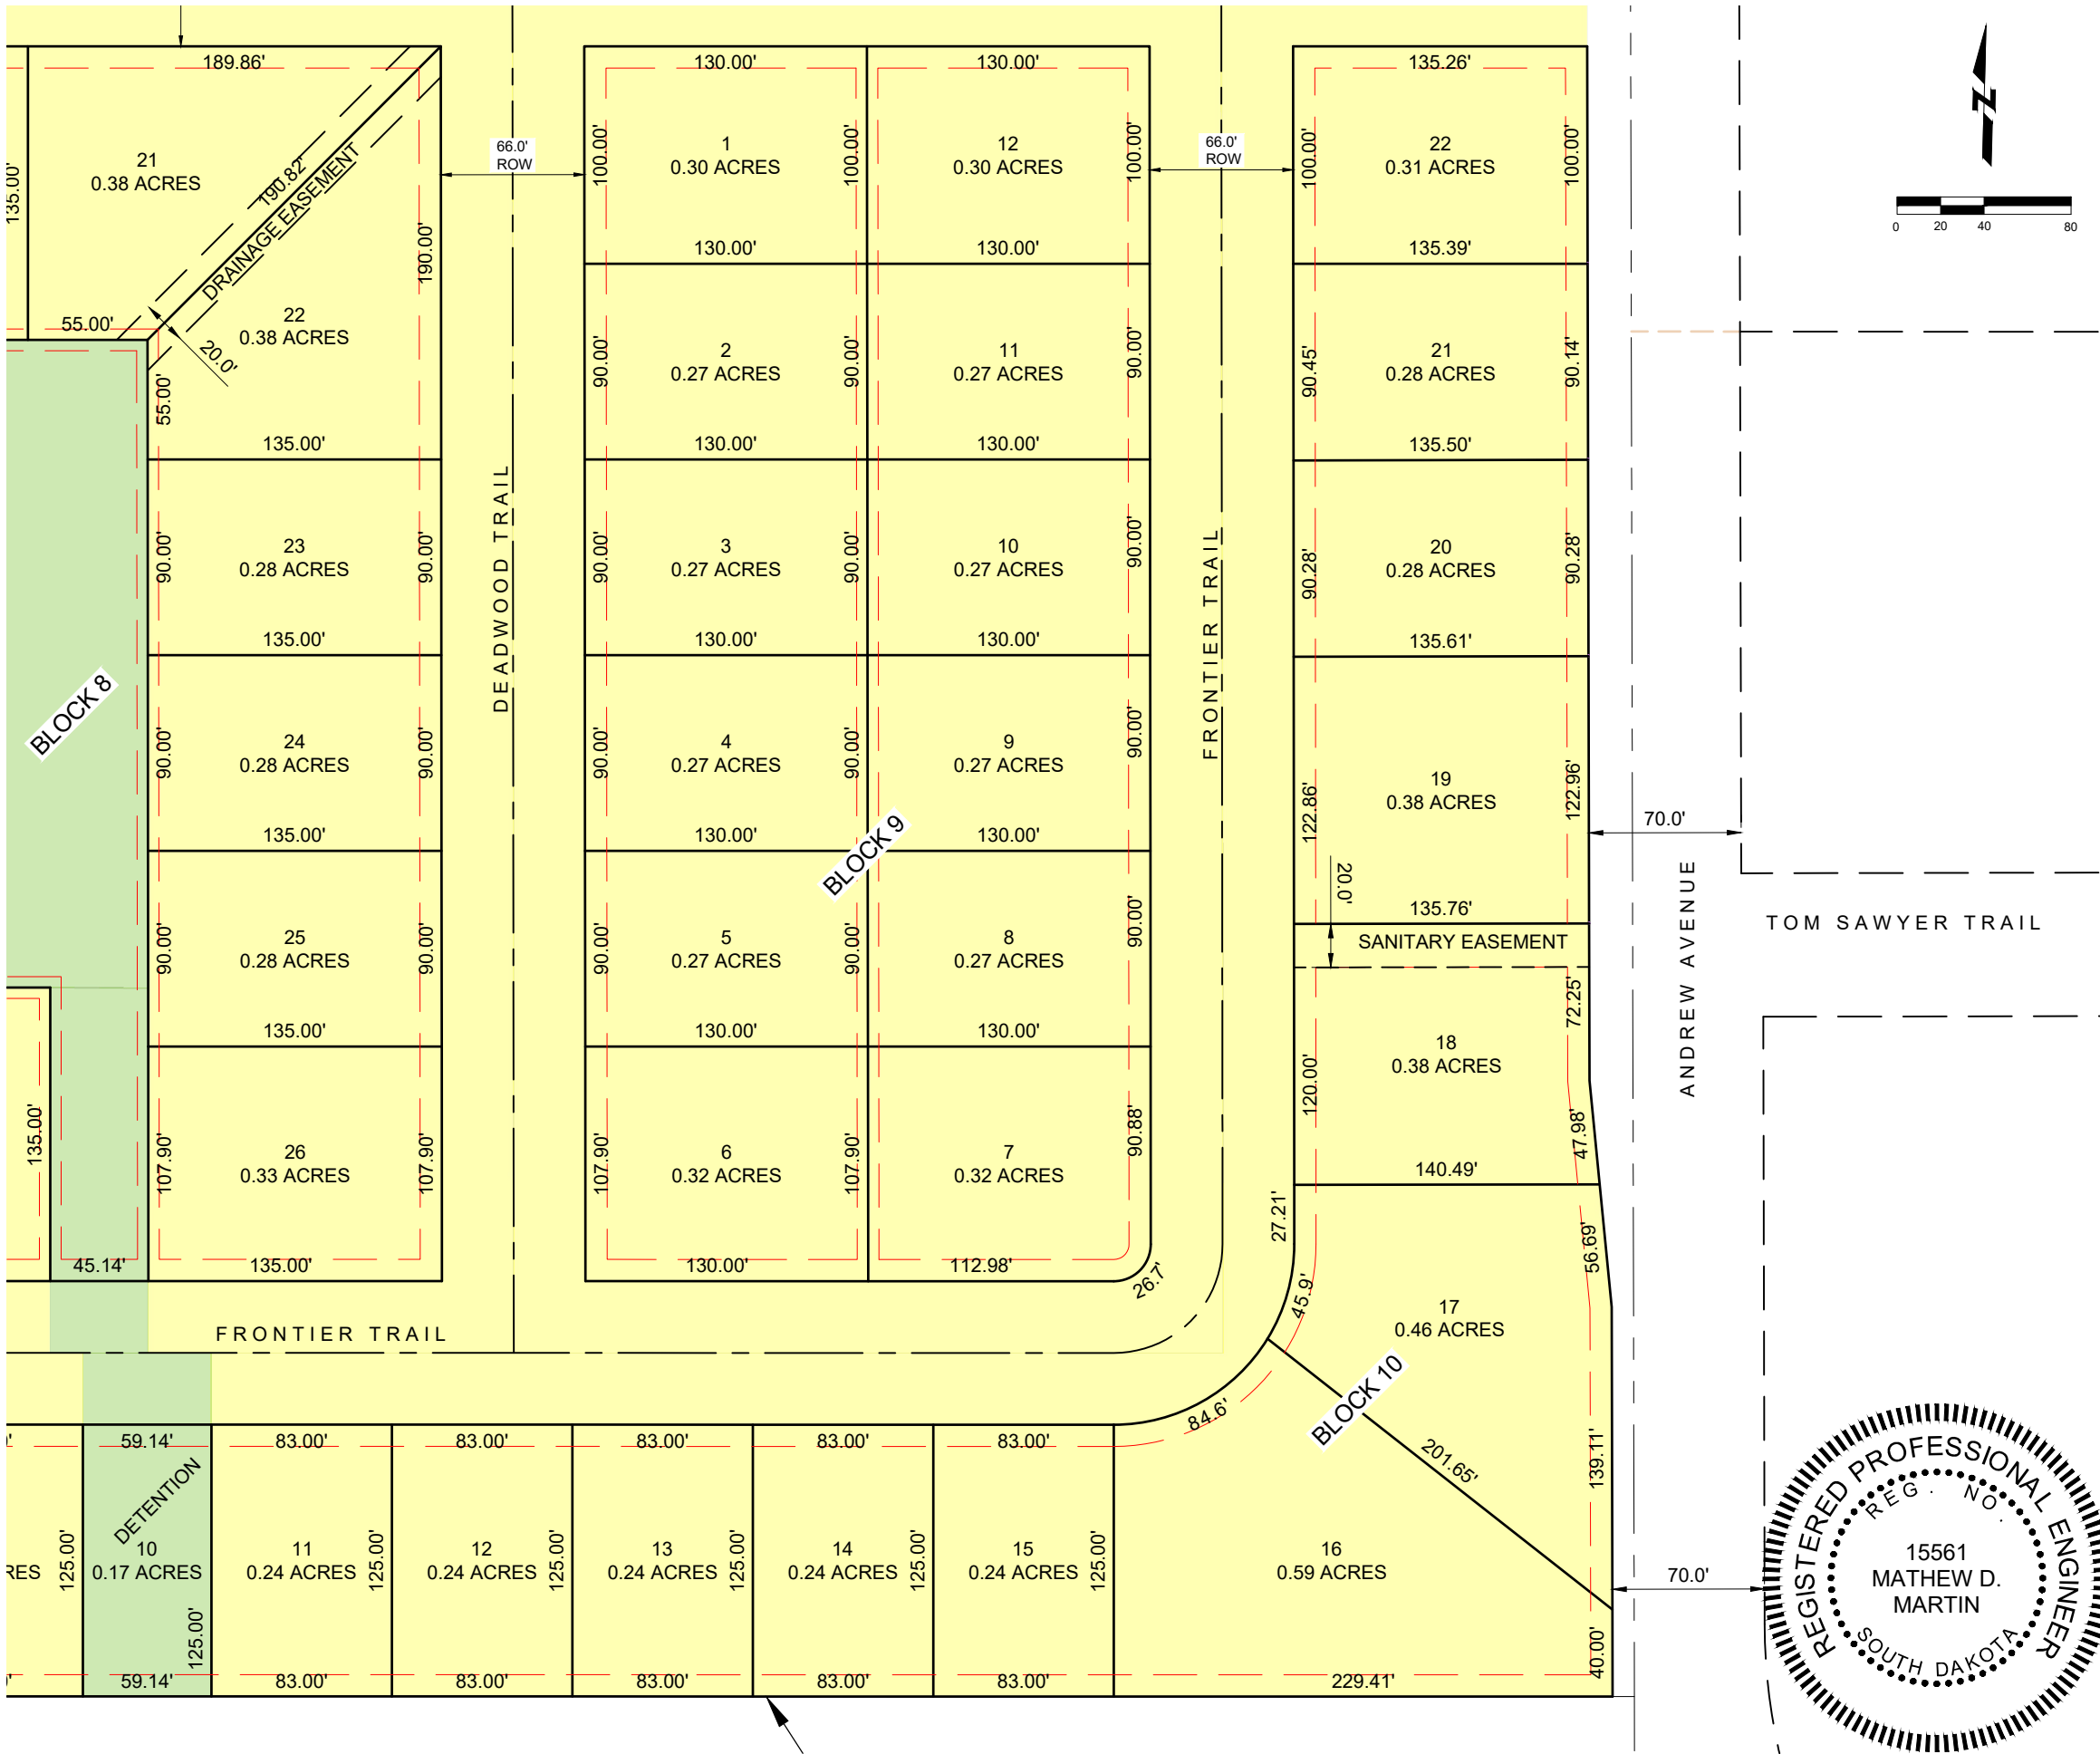

DESIGNED BY: JBG  
DRAWN BY: JBG  
CHECKED BY: JBG  
ACAD FILE: 24020-B-Land Use & Lot Layout-DEP.dwg  
DATE: 1/29/2024  
BY: JBG  
DATE: 1/29/2024

ZONING PLAN & LOT LAYOUT

infrastucture  
design group, inc.

LONE TREE ADDITION  
ENGINEERING SUBMITTALS  
HARRISBURG, SD

SHEET NO.

B.07